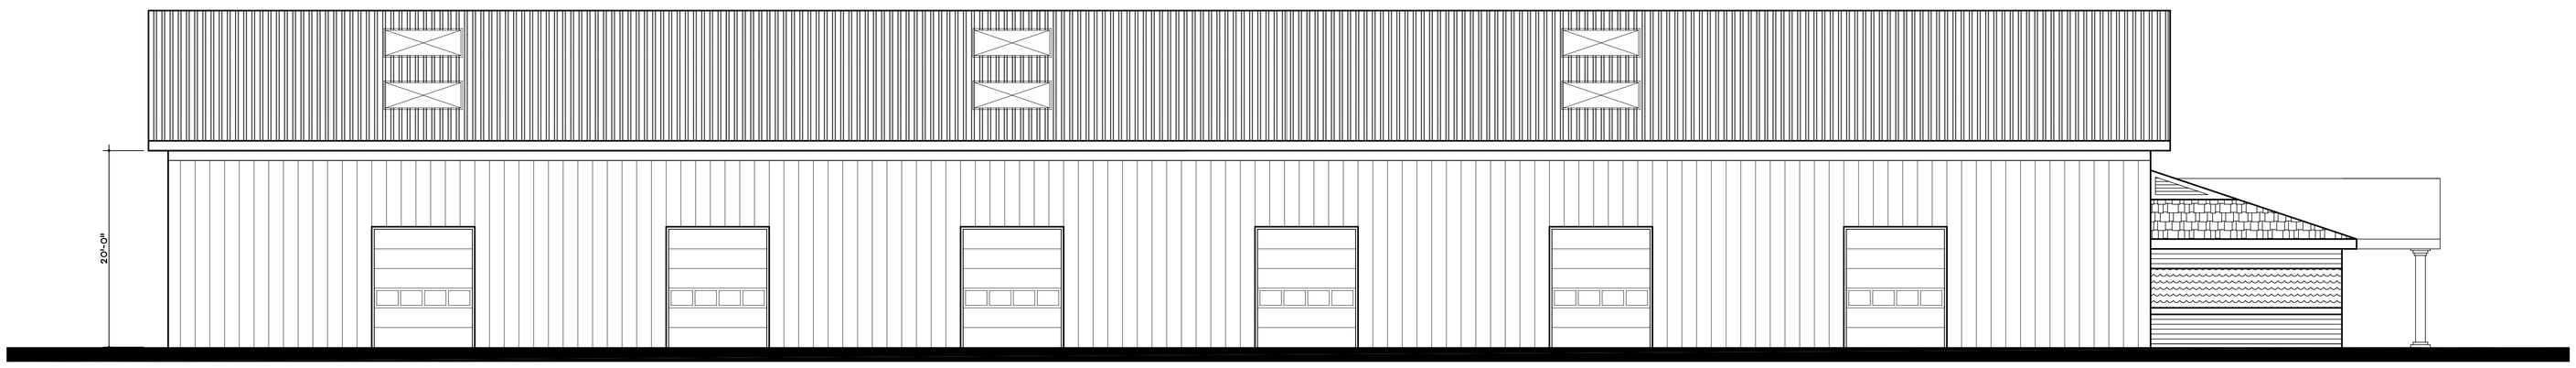

LEFT SIDE ELEVATION
1/8" = 1'-0"

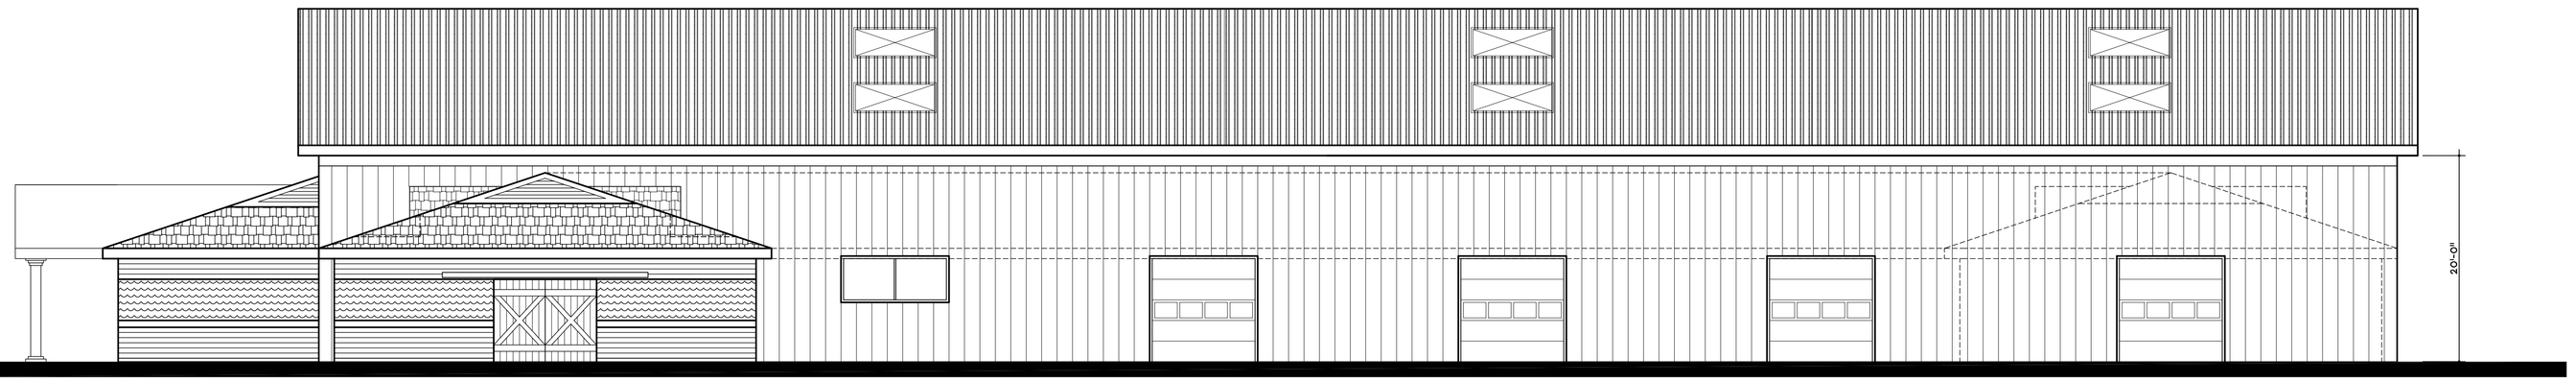

RIGHT SIDE ELEVATION
1/8" = 1'-0"

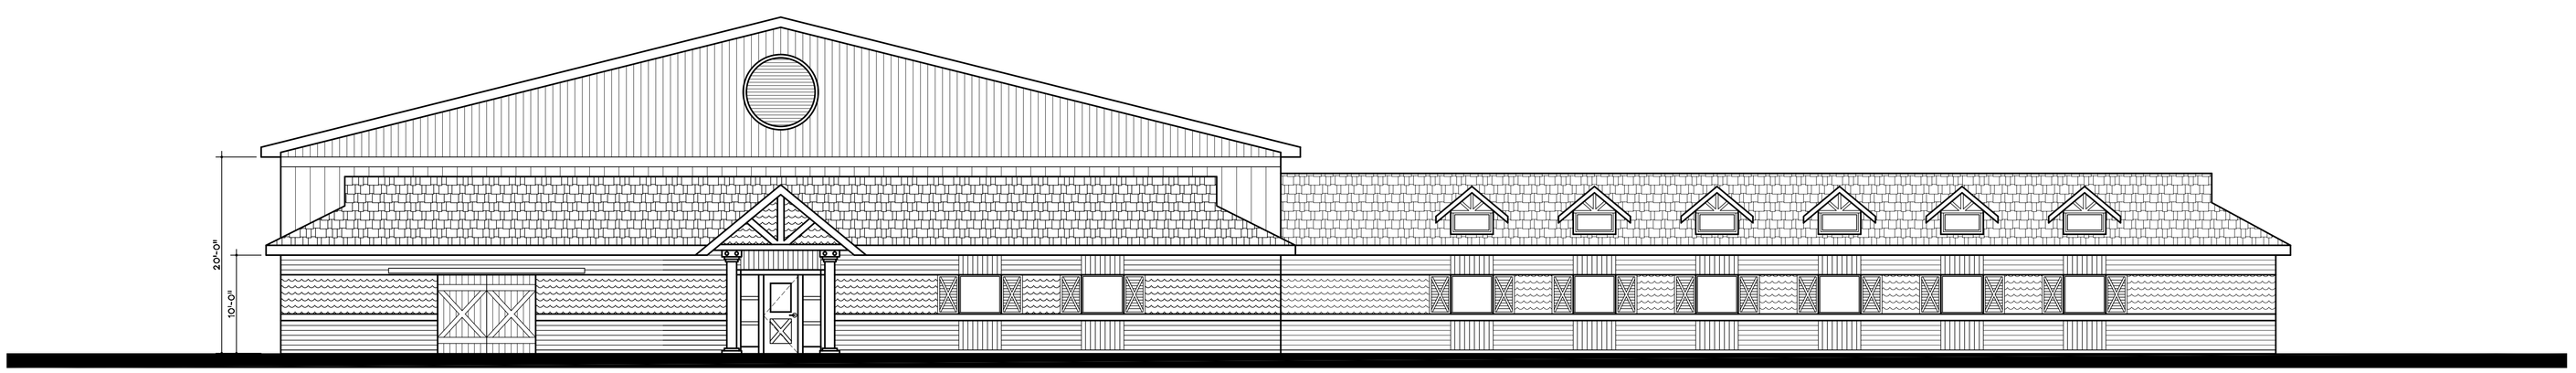

FRONT ELEVATION
1/8" = 1'-0"

S:\CADD\PROJ\Somerset\2467-Palma\2467-19.dwg, 9/11/2007 9:47:48 AM, COPYRIGHT 2006 - IMAGE ASSOCIATES, INC.